Sr. No 2973

Date 24.3.2016

VIVEKANAND VIDYA ASHRAM SANSTHA VILLAGE KATAR CHHOTI, TEH - BIDASAR, DIST - CHURU (RAJ)


KHASARA NO- 835,836, 838, 833, 585

TOTAL LAND AREA 30342 SQM

(DEGREE COLLEGE - 10114 SQM. + PHYSICAL EDUCATION COLLEGE, 20228 SQM)

TOTAL BUILT UP AREA- 6857.8 SQM

(DEGREE COLLEGE- 3617 SQM + PHYSICAL EDUCATION COLLEGE - 3240.8 SQM)

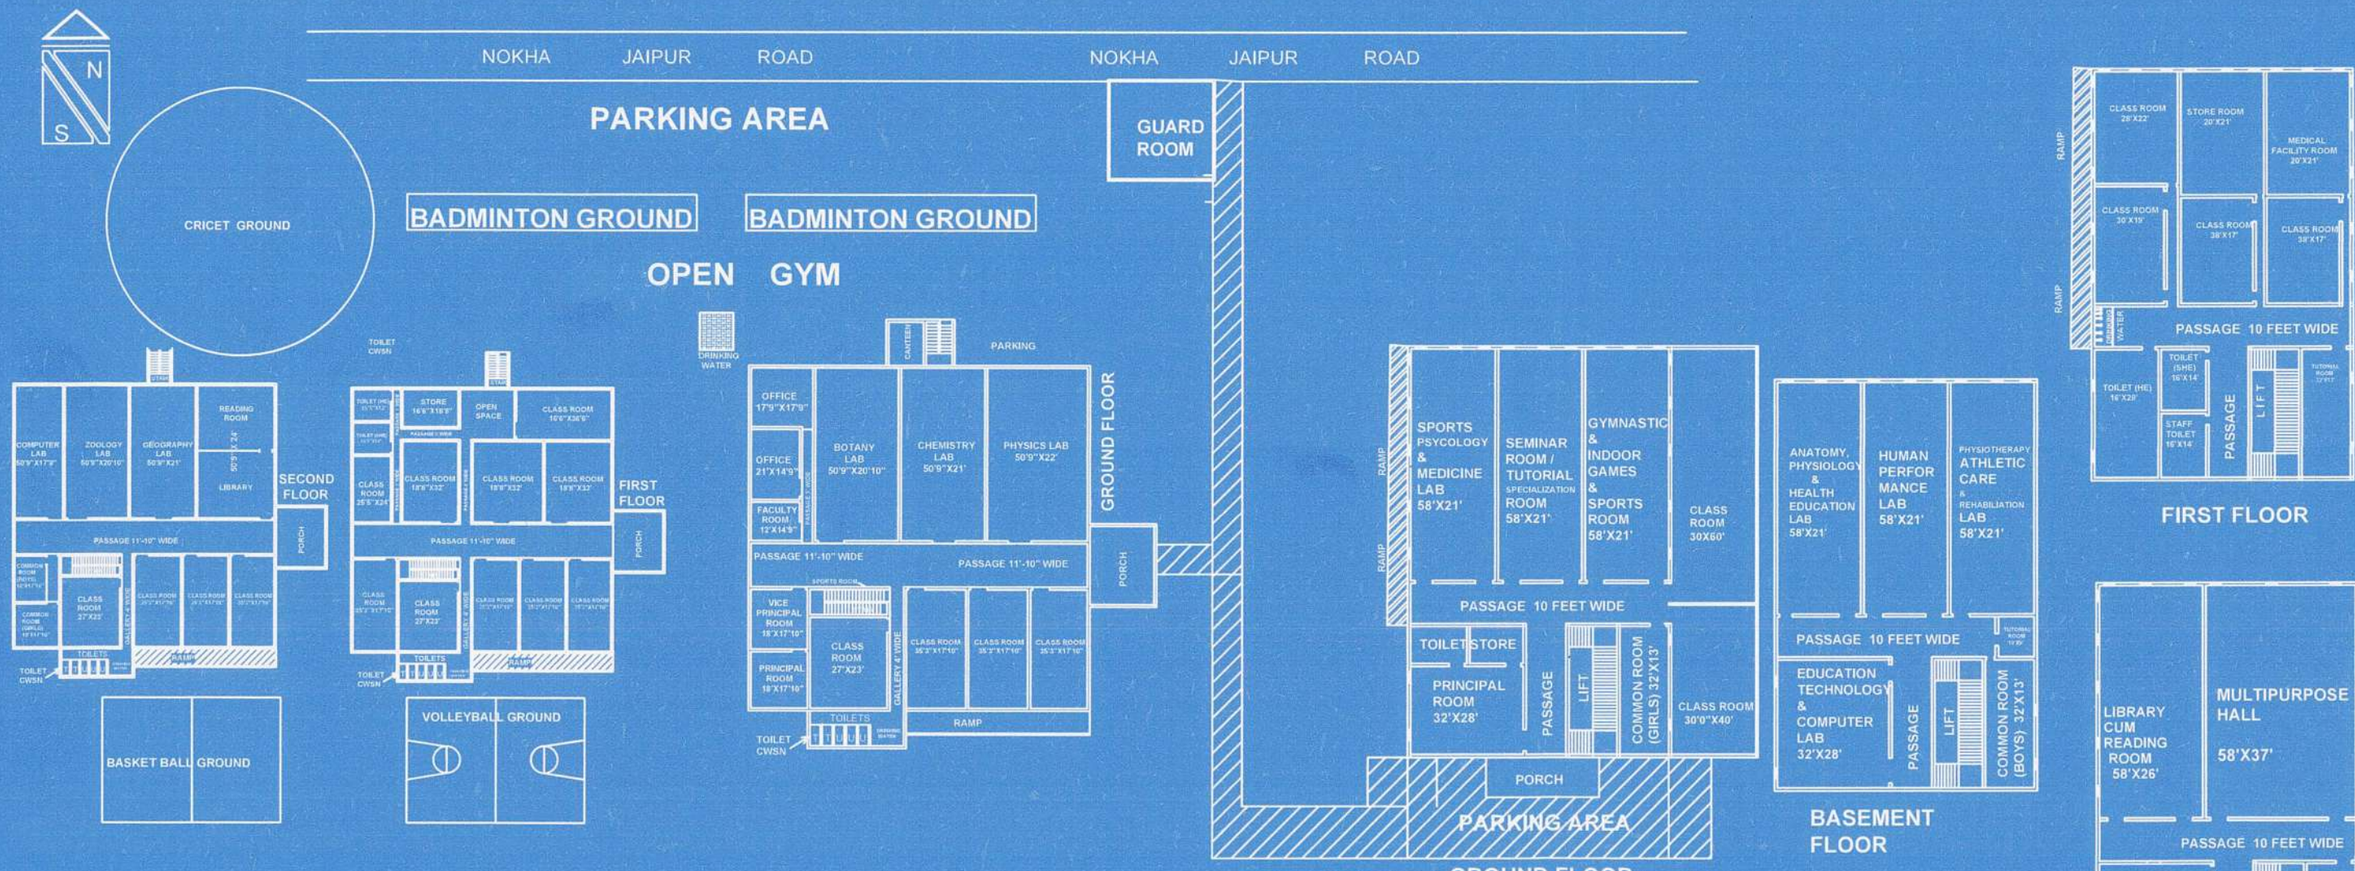

BLOCK 1st
VIVEKANAND VIDYA ASHRAM COLLEGE
(DEGREE COLLEGE)
BUILT UP AREA - 3617 SQM
LAND AREA :- 10114 SQM.

BLOCK 2nd
VIVEKANAND VIDYA ASHRAM COLLEGE
(PHYSICAL EDUCATION COLLEGE)
BUILT UP AREA:- 3240.8 SQM.
LAND AREA :- 20228 SQM.

400 METER RUNNING TRACK

Secretary
Vivekanand Vidya Ashram Sanstha
Katar Chhoti, Bidasar (Churu)

JE